Rugby Road/Brookside/Dudley Rise Junction (updated design)

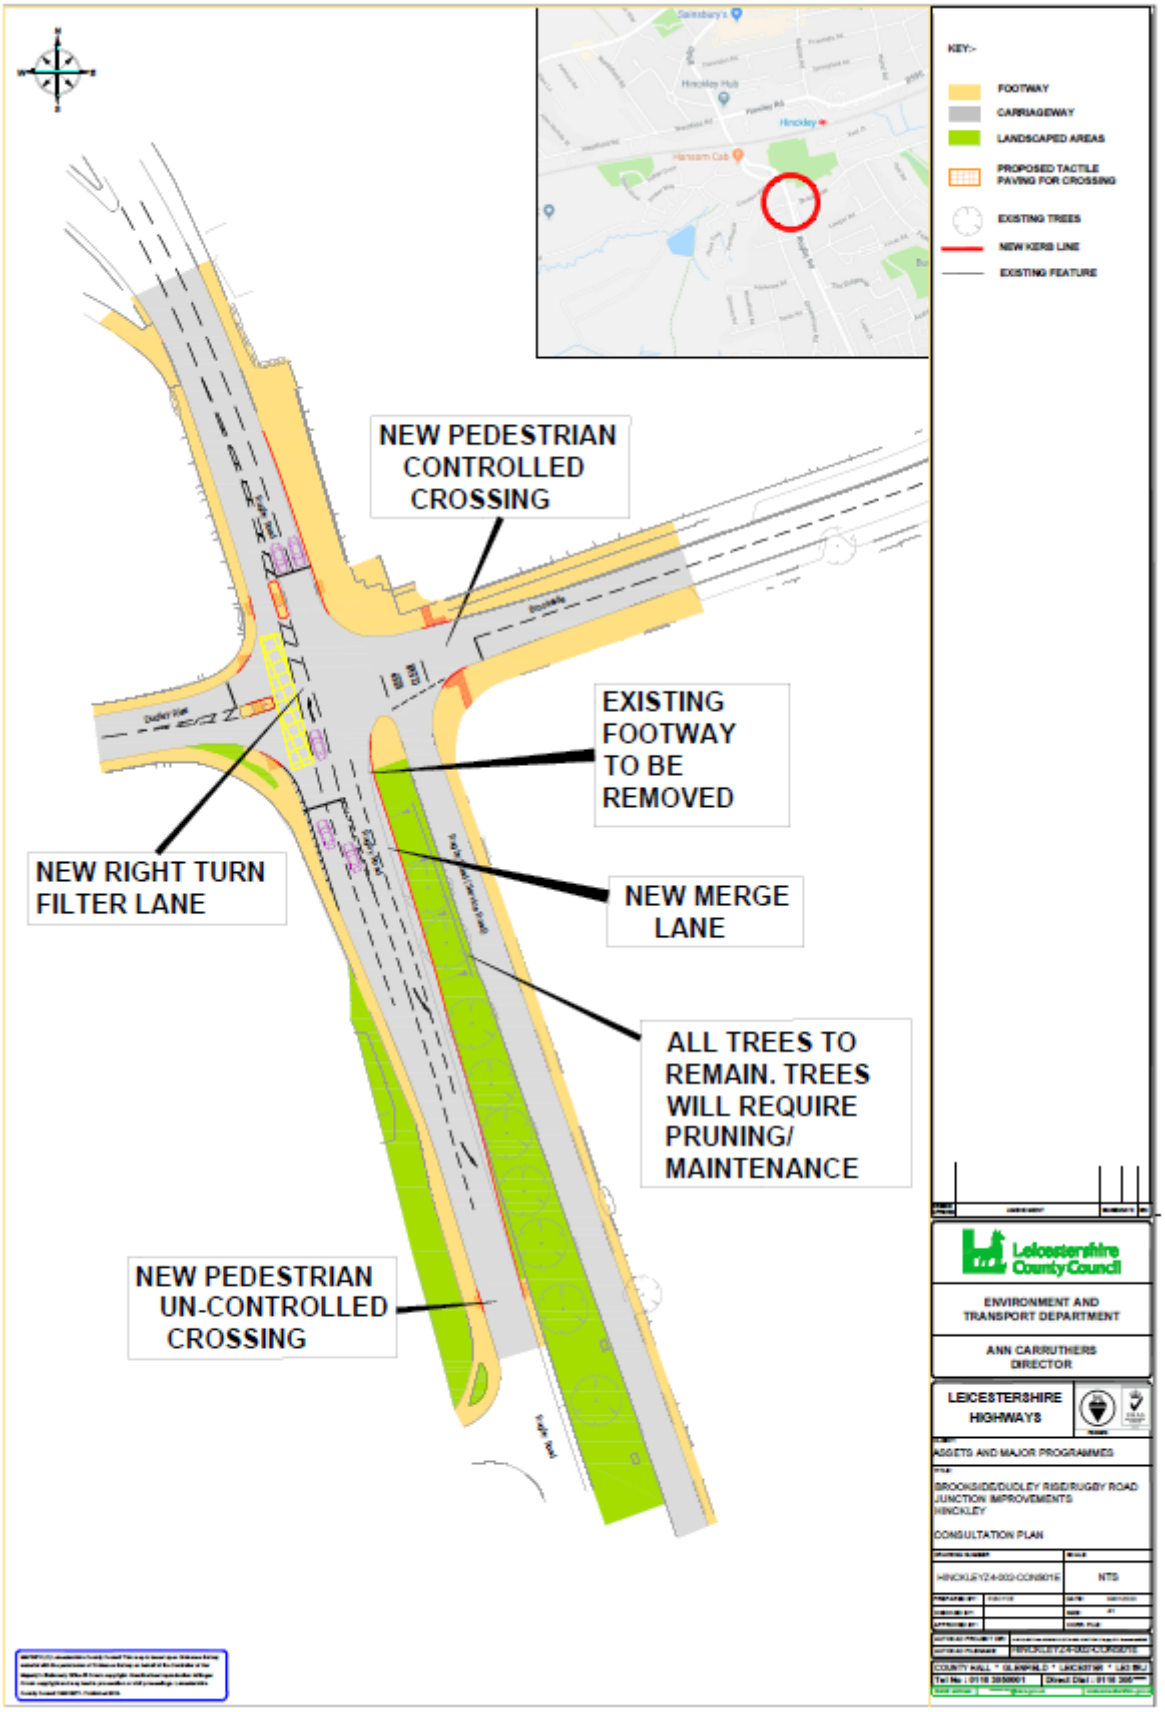

Appendix C1

This page is intentionally left blank